SITE PLAN OF AN EXISTING G.FLOOR, F. FLOOR & S. FLOOR BUILDING PLAN

FOR:- NEW MAA SARASWATI PVT. INDUSTRIAL TRAINING INSTITUTE

AT SHIKSHAK COLONY,NEAR KOUSHIK SCHOOL DAUSA RAJ.

TOTAL BUILT UP AREA G. FLOOR = 355.35 sq.mt. TOTAL OPEN AREA = 6300.0 sq.mt.

TOTAL LAND AREA = 355.35 + 6300 = 6655.35 sq.mt.

TOTAL BUILT UP AREA G.FLOOR 355.35+ F. FLOOR 247.64+ S. FLOOR 127.70 =730.69 sq.mt.

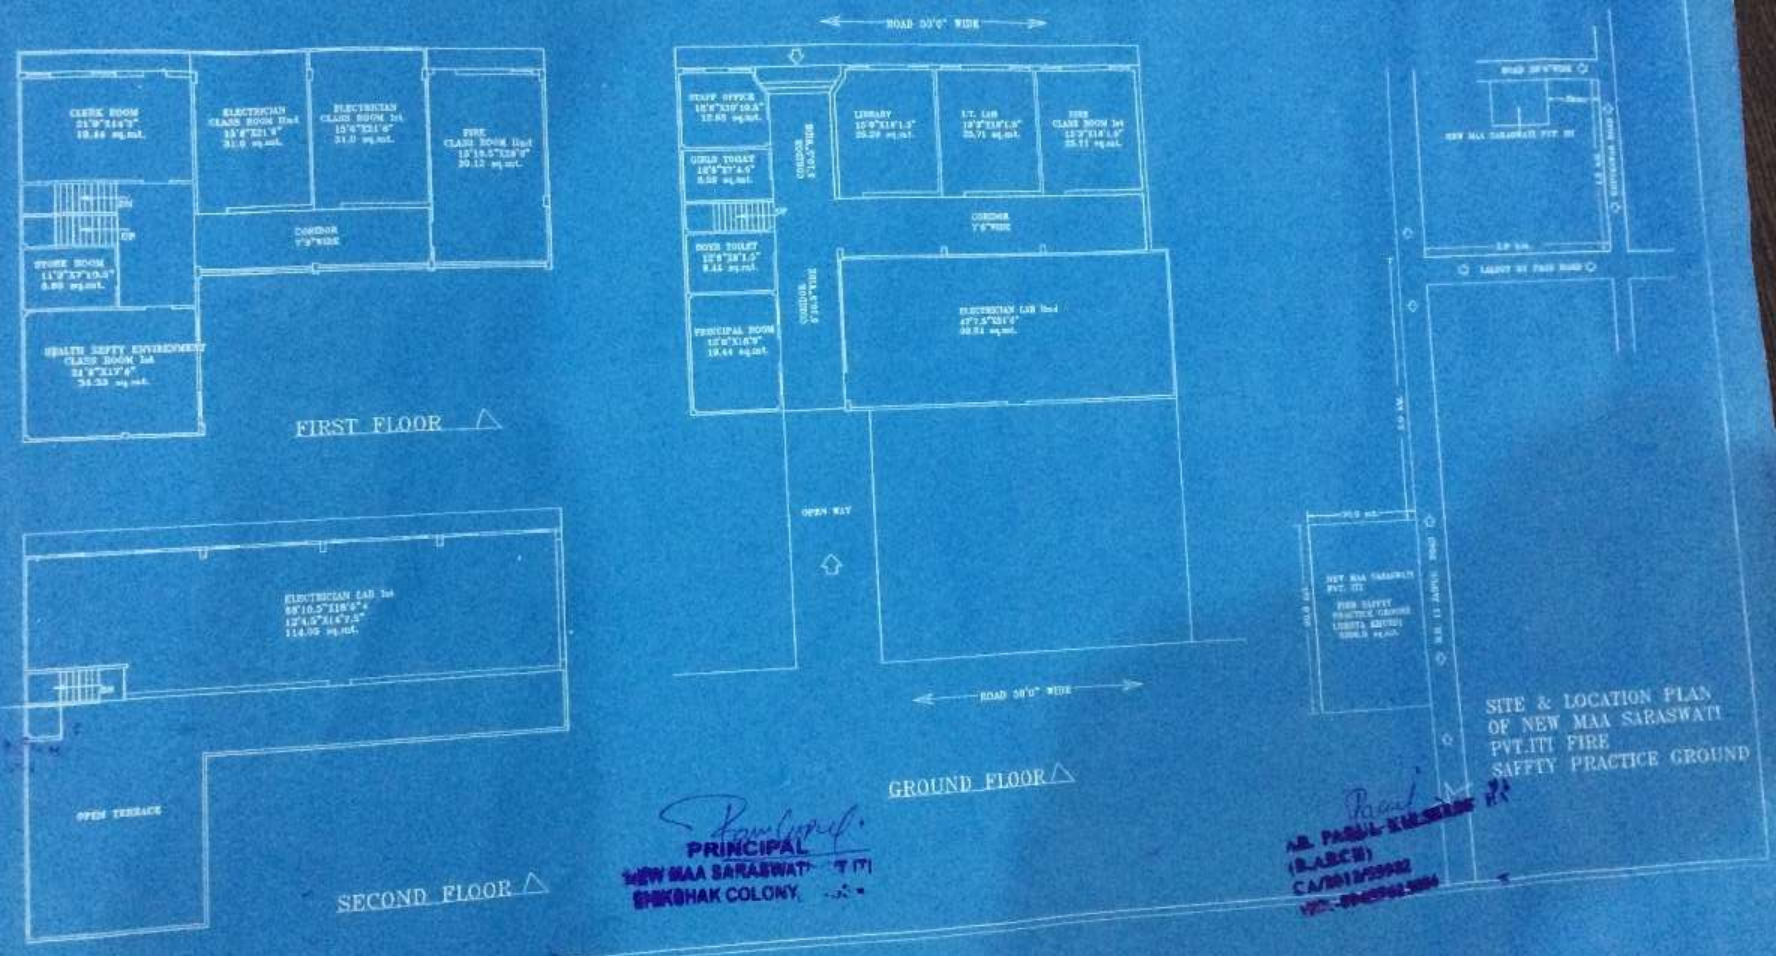

PRINCIPAL
NEW MAA SARASWATI PVT ITI
SHIKSHAK COLONY

AR. PARIMAL KULSHRESHTHA
(B.ARCH)
CA/2012/75932